APPENDIX A **LOCATION PLAN**

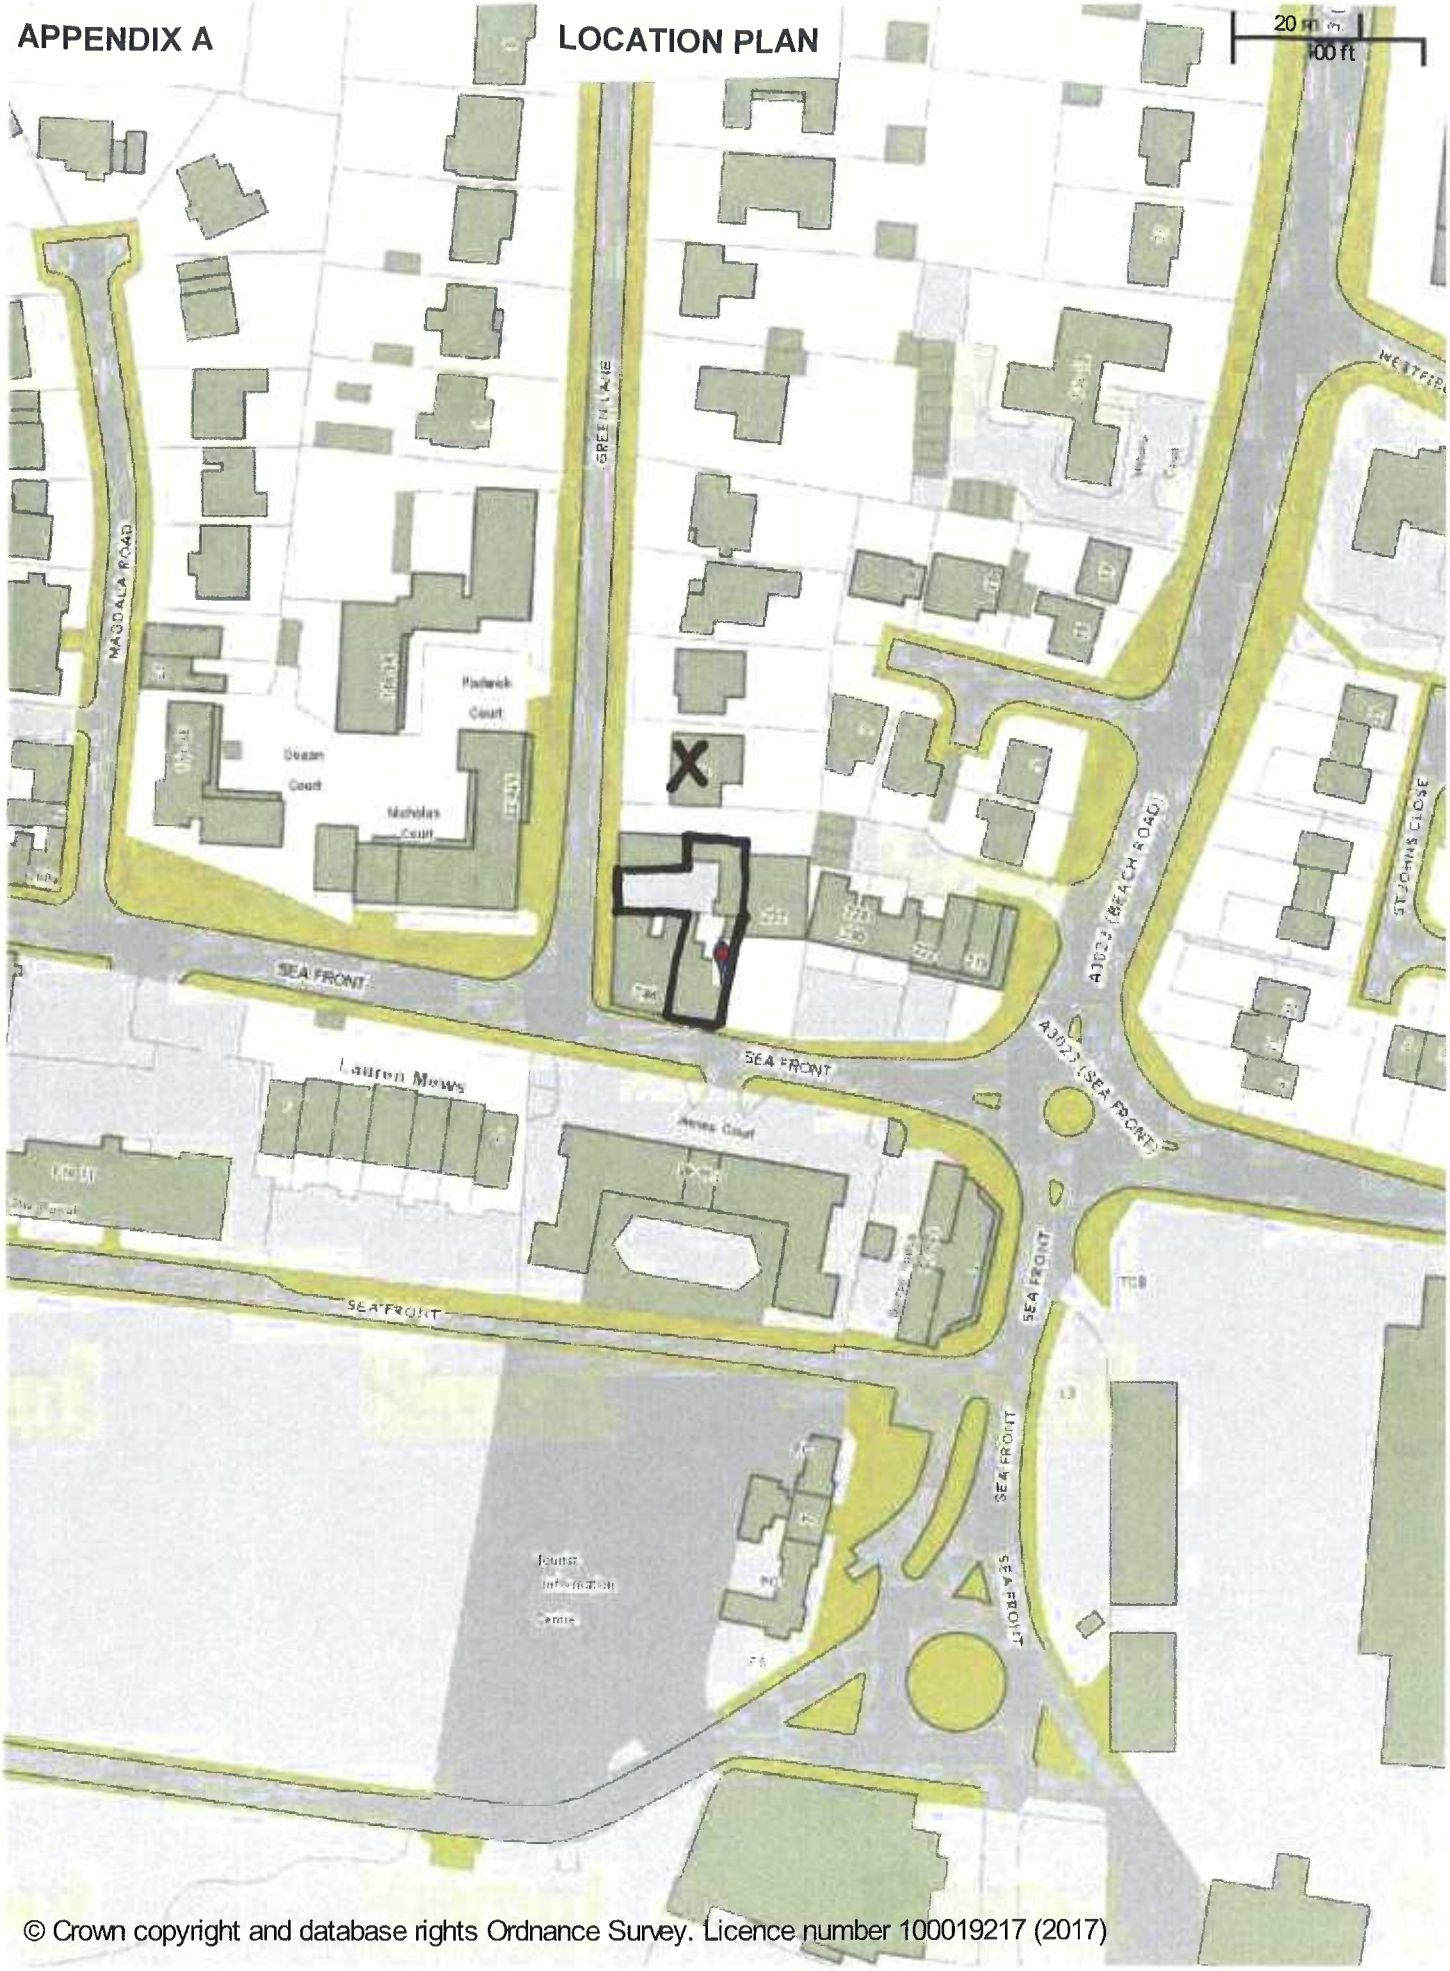

© Crown copyright and database rights Ordnance Survey. Licence number 100019217 (2017)

234 SEA FRONT HAYLING ISLAND APP/17/00278

Objectors are marked X, Supporters are marked /. Please note not all objectors are listed on this plan.

Scale: 1:1250