Location Plan

Appendix A

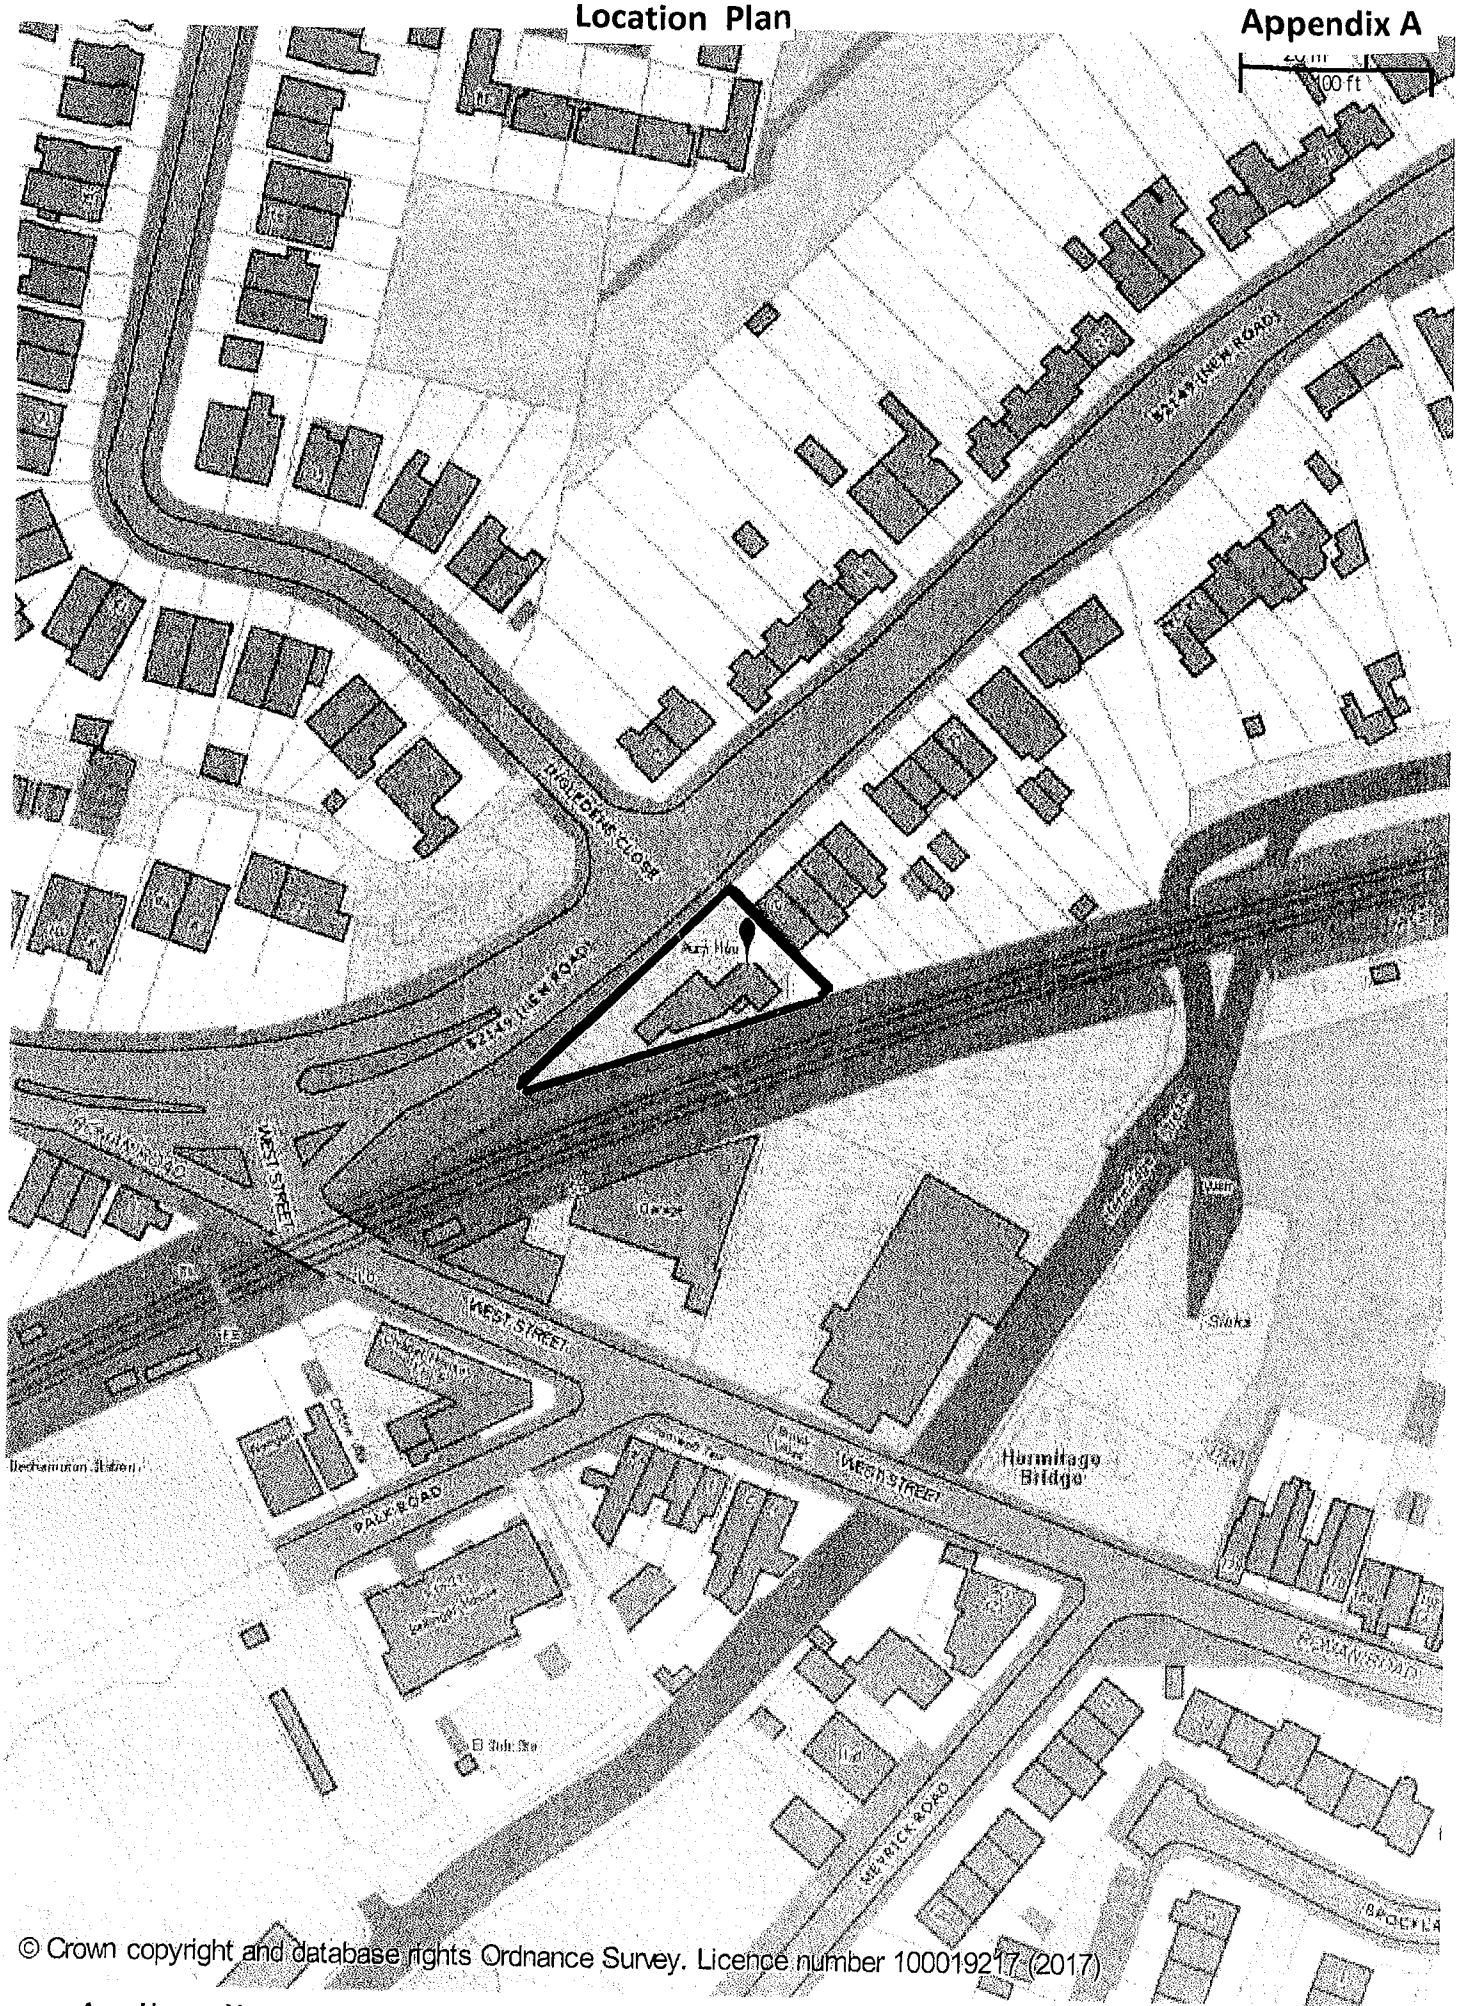

© Crown copyright and database rights Ordnance Survey. Licence number 100019217 (2017)

Aura House, New Road, Havant, PO9 1DE
APP/17/00972
Scale: 1:1250

N

Havant BOROUGH COUNCIL

© Havant Borough Council