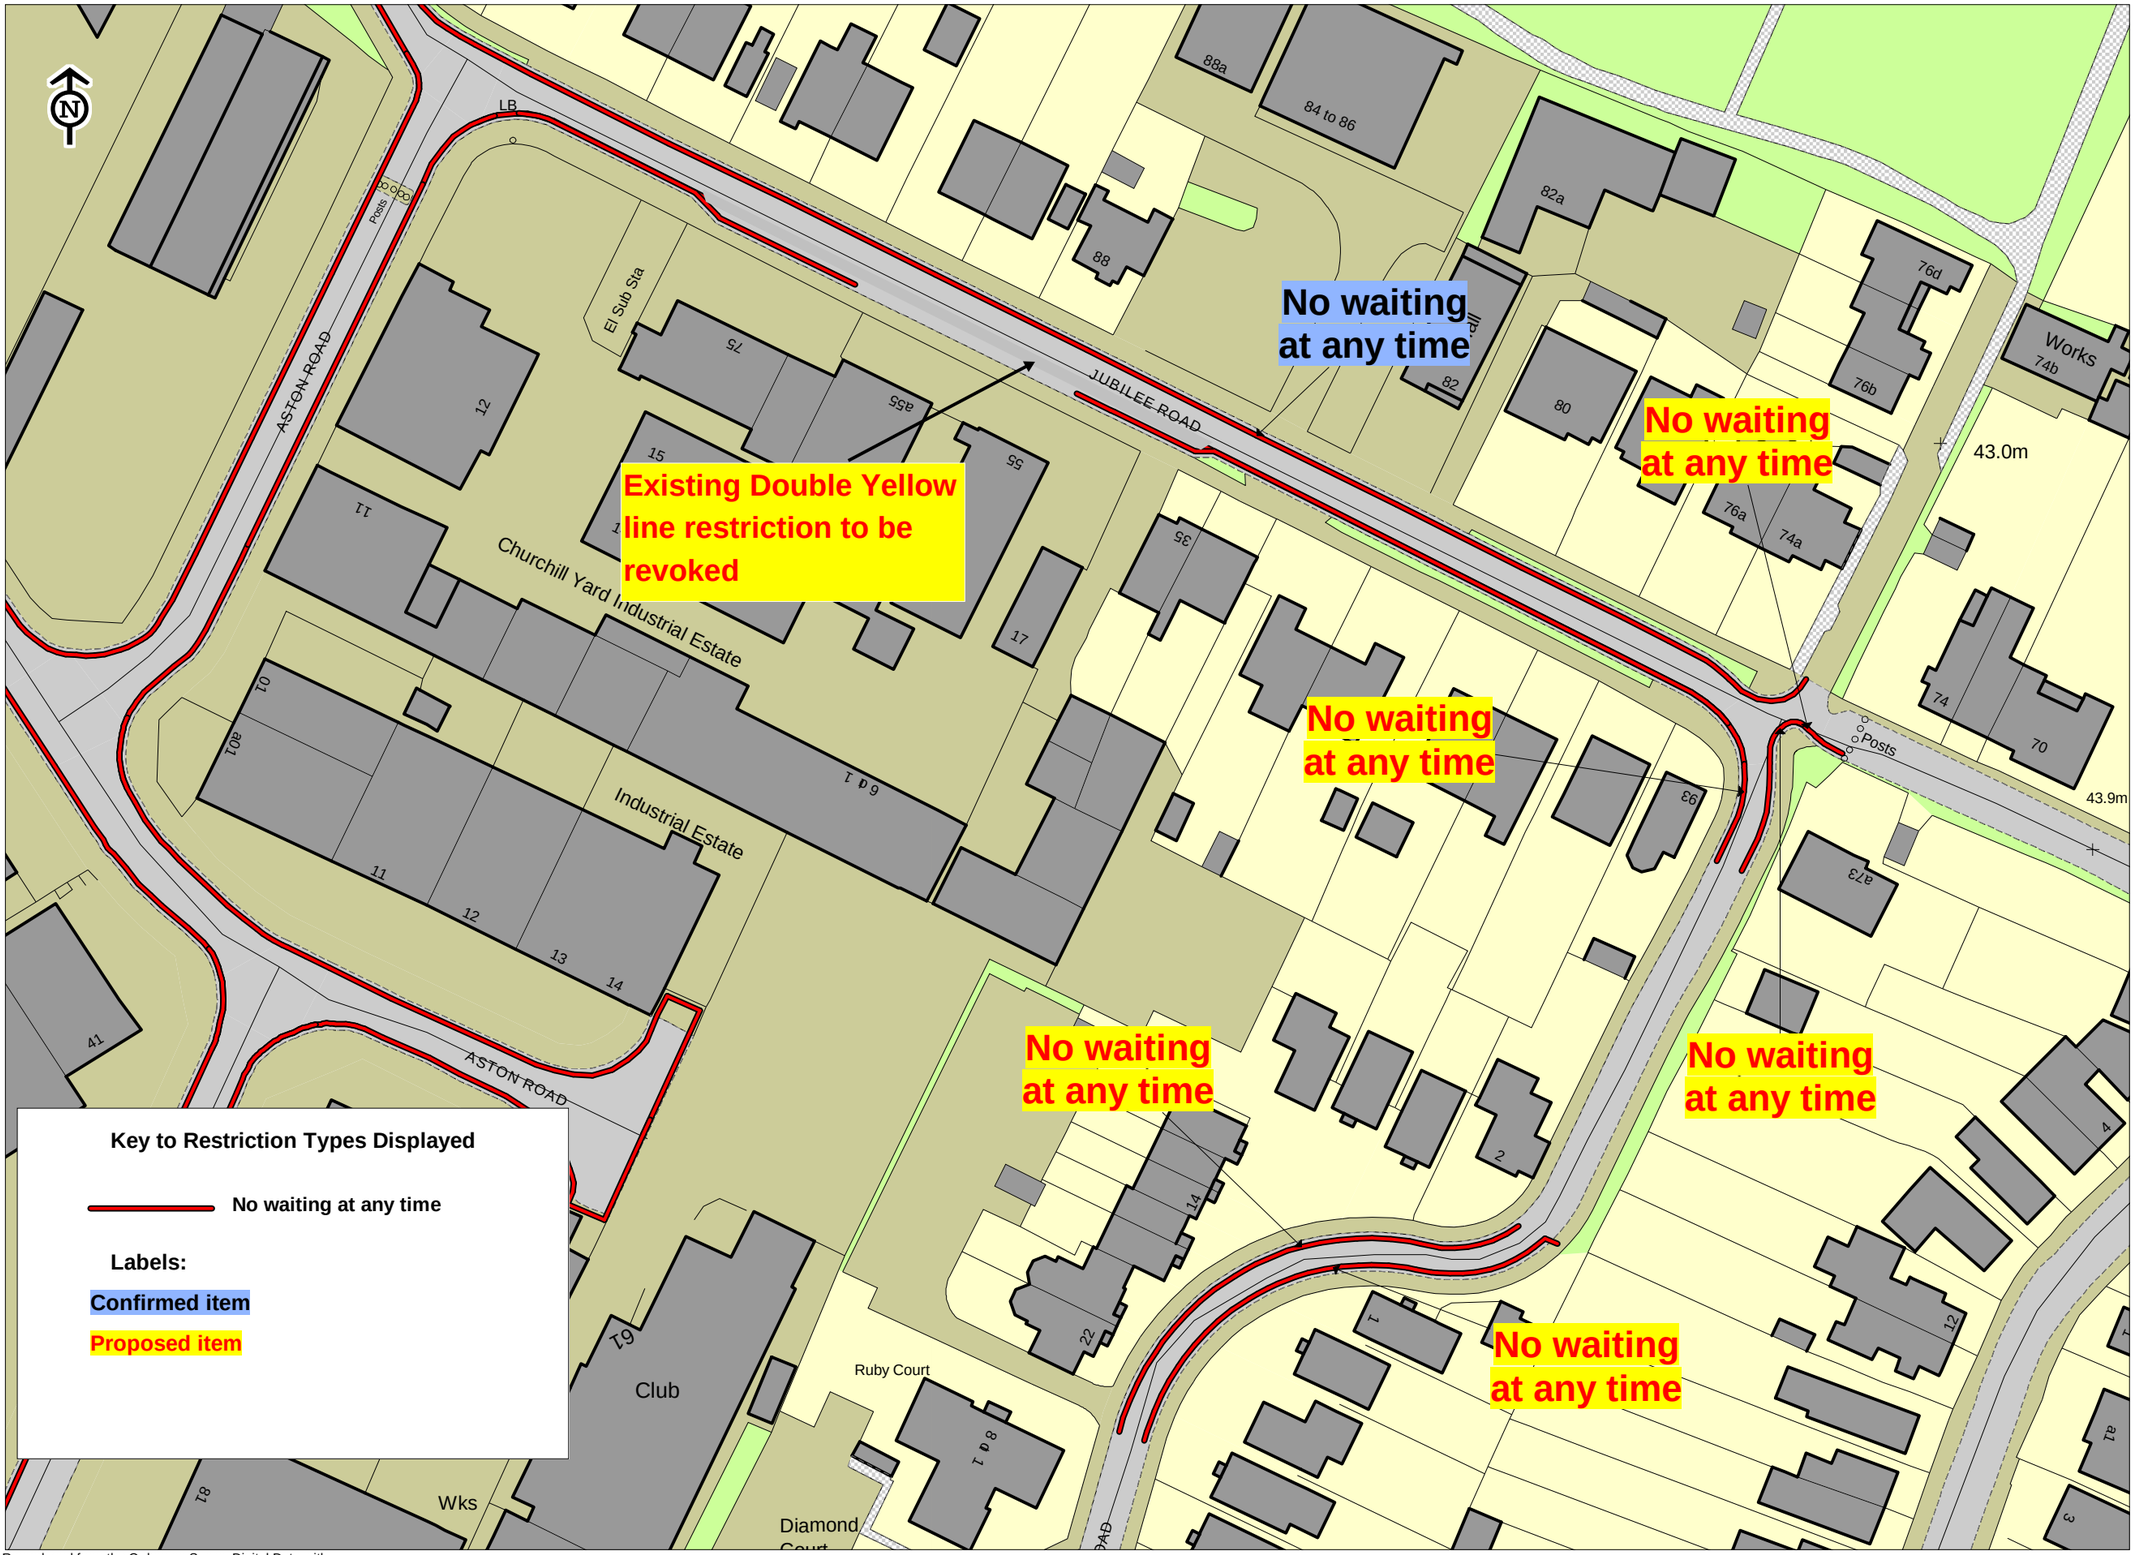

Reproduced from the Ordnance Survey Digital Data with the permission of the Controller of Her Majesty's Stationery Office.
HAVANT DISTRICT
Licence No: 0100019217 2011

Havant BOROUGH COUNCIL

Coronation Road 2017WAT01

DRAWING TITLE

SCALE	1 : 750
DATE	21/09/2017
DRAWING No.	2017WAT01
DRAWN BY	TW
	Page 1 of 1