PROPOSED SECTIONS

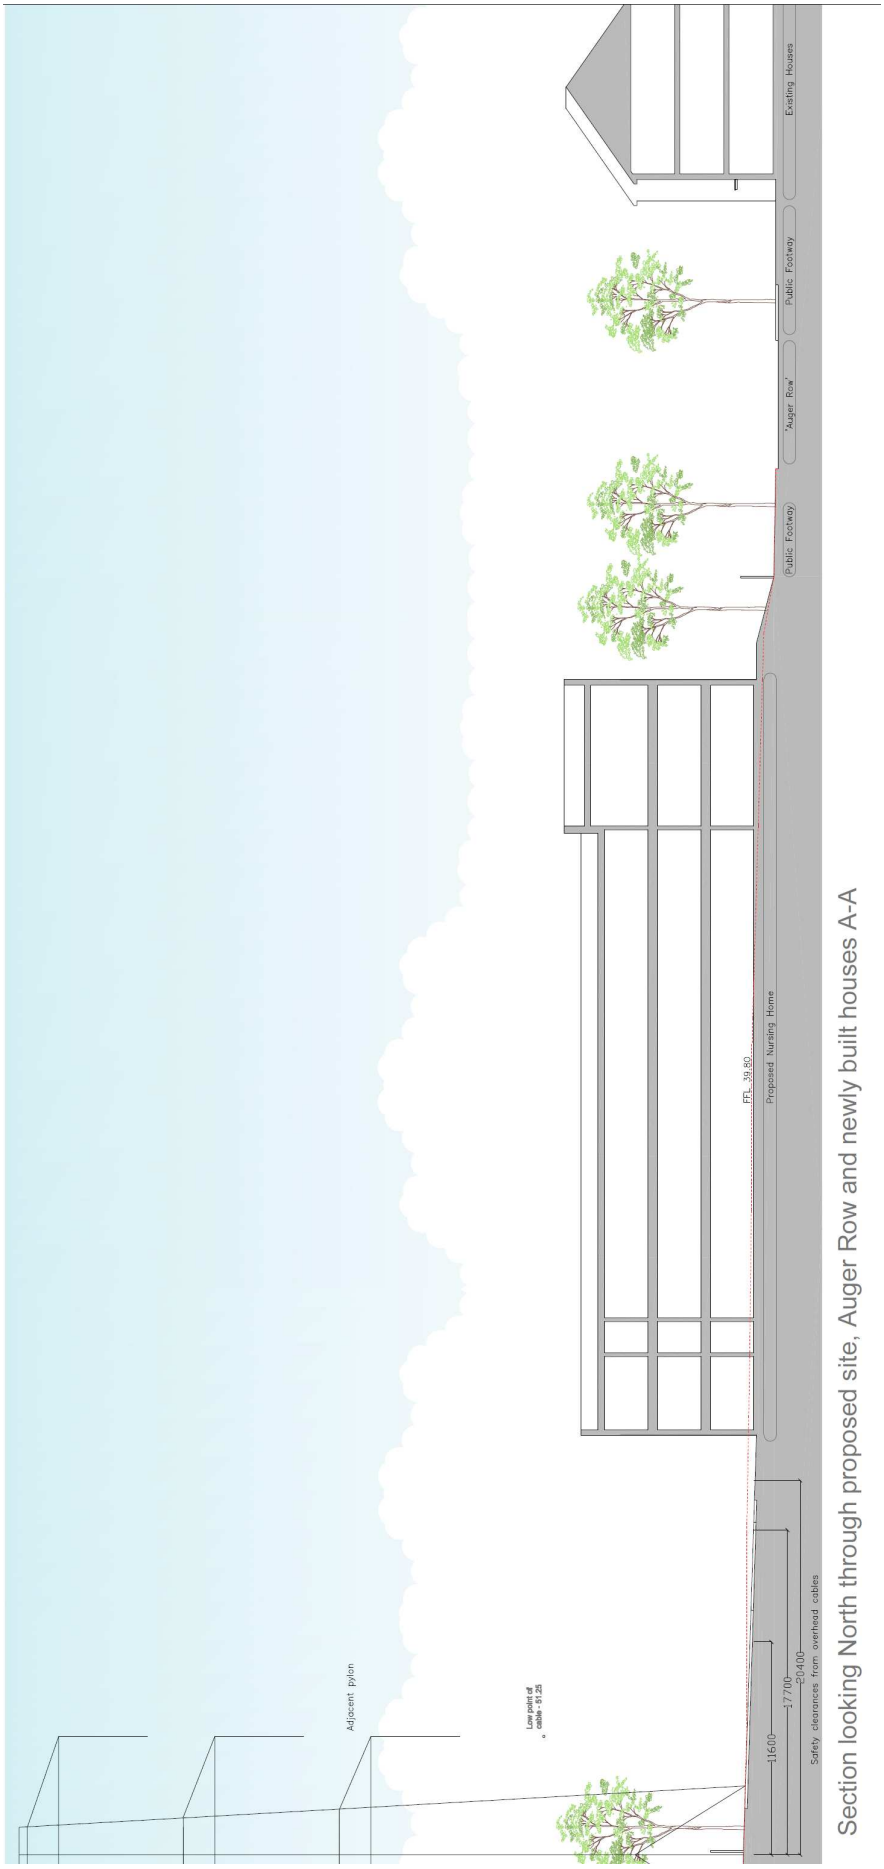

Section looking North through proposed site, Auger Row and newly built houses A-A