Royal Car Park and Open Space

N Scale: 1:500

Printed on: 2021-06-21 15:30:20

Havant BOROUGH COUNCIL

© Havant Borough Council - OS Licence 100019217

APPENDIX B

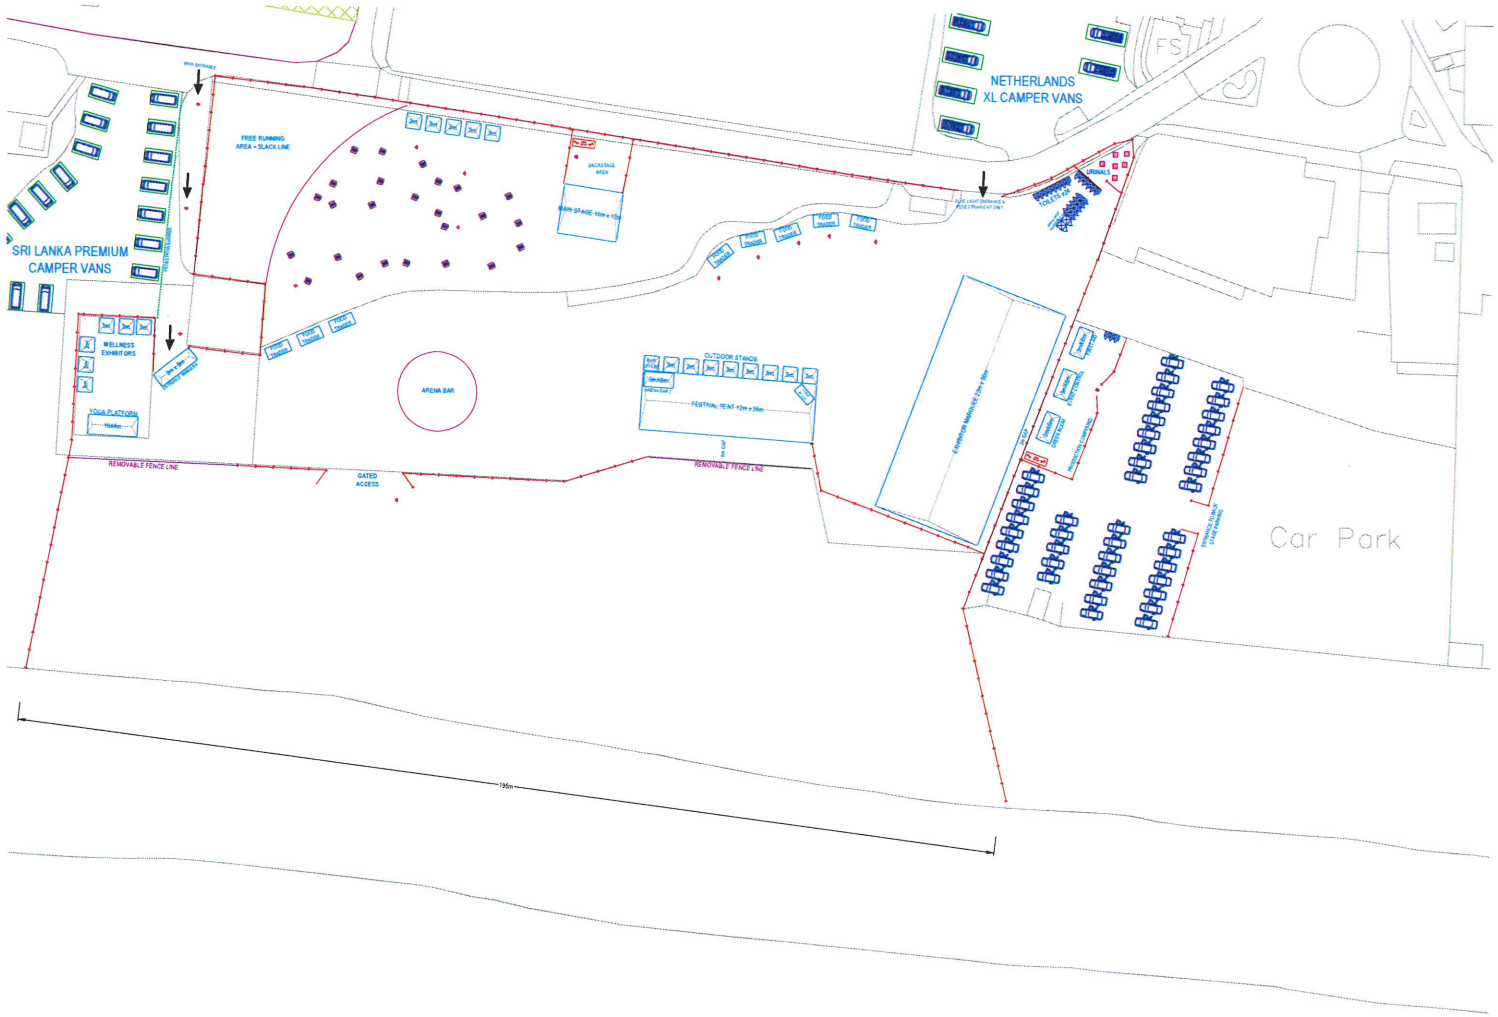

N

DRAWING STATUS	DRAWN	ORIGINATOR	SHEET SIZE
FOR APPROVAL	S.HARE	J.RADFORD	A1
CLIENT / PROJECT / LOCATION	CREATION DATE	SCALE	REVISION
HAYLING ISLAND - FESTIVAL SITE GA PLAN	04.05.2021	1:500	R03

JREVENT SERVICES

Hayling Island
PO11
Newtown
Gable Head
West Town
Westfield
Mengham
Sea View
SOUTH HAYLING
HAYLING BAY
The Beach
HAVANT
A3023
Manor House
Manor Farm
Mill Rythe Jun. & Inf. Schools
Boating Lake
Pound Marsh
Pound Copse
Honeyrings Copse
Nursery
THE OVEN CAMP SITE
HIGWORTH CARAVAN PARK
Higworth Farm
Harvey Brown House
Play ground
TOURNERBURY (PUB)
Driving Range
The Hayling School
Olive Leaf Court
Club Ho.
War Meml.
Rec. Grd.
Bowl. Grn.
Mengham Junior School
Mengham Inf. Sch.
Lib.
Mengham House
Mengham Court
Jetty
Pond Head Ho.
Fountain Square
Tennis Courts
Bowling Green
Comm. Cen.
Hayling Park Recreation Ground
Seacourt Tennis Club
Funlands Amusements
Mengham Pk. Rec. Grd.
East Hayling Light Railway
Coastguard Lookout
Hayling Billy Coastal Path