GROUND LEVEL FLOOR PLAN
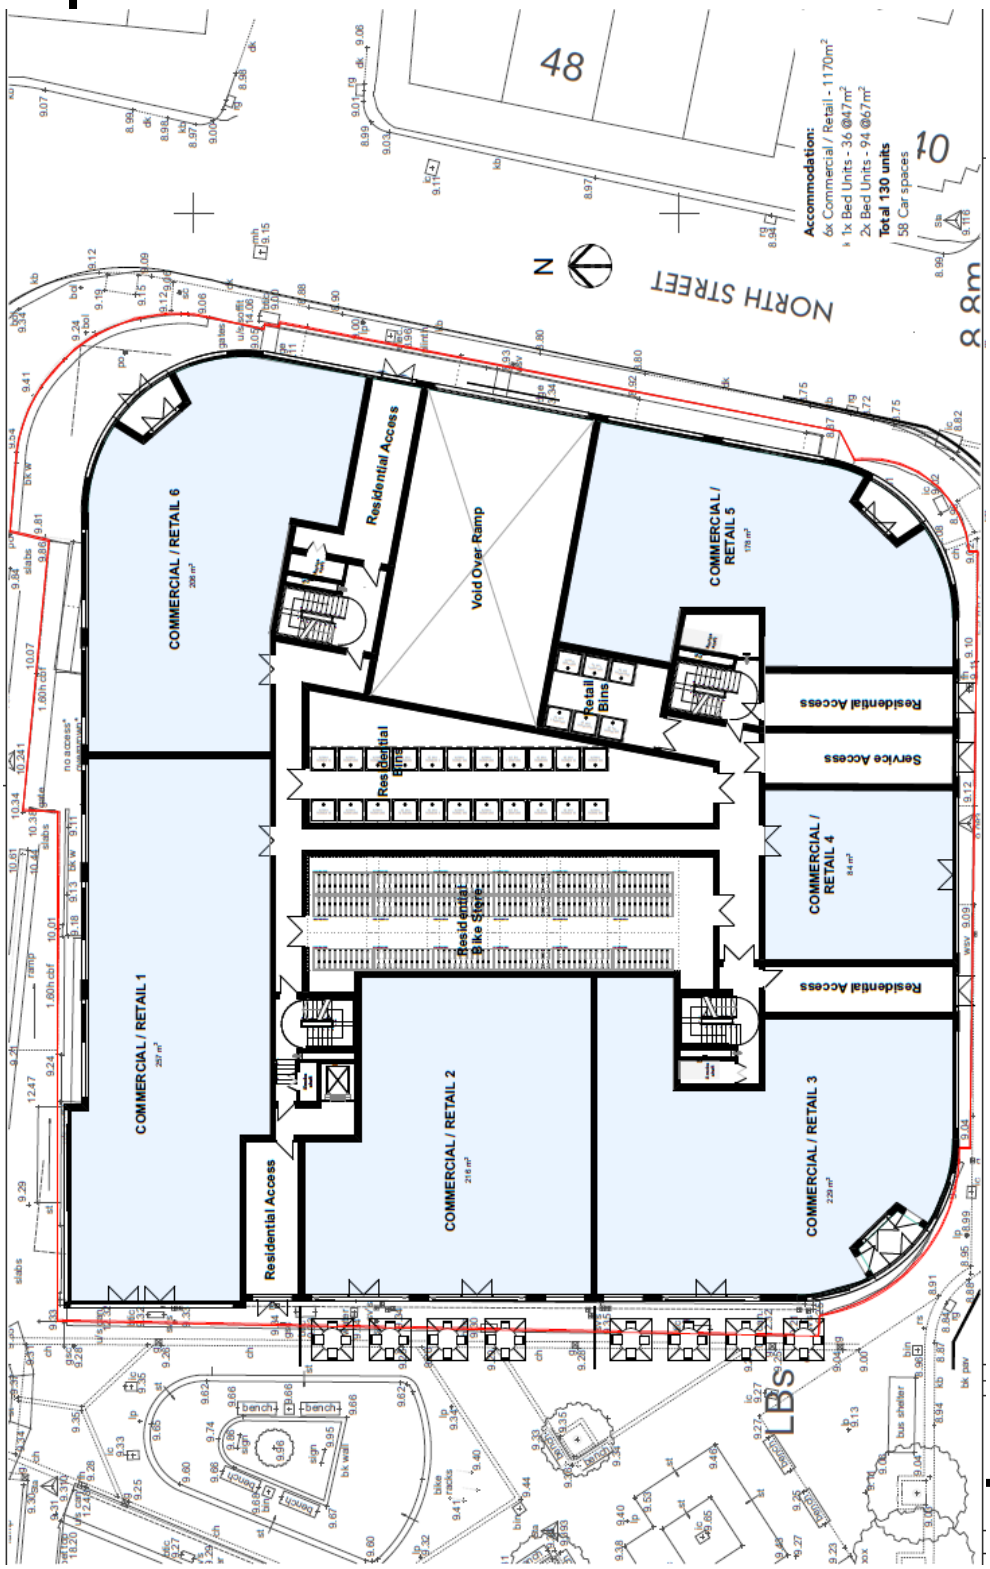
APPENDIX C