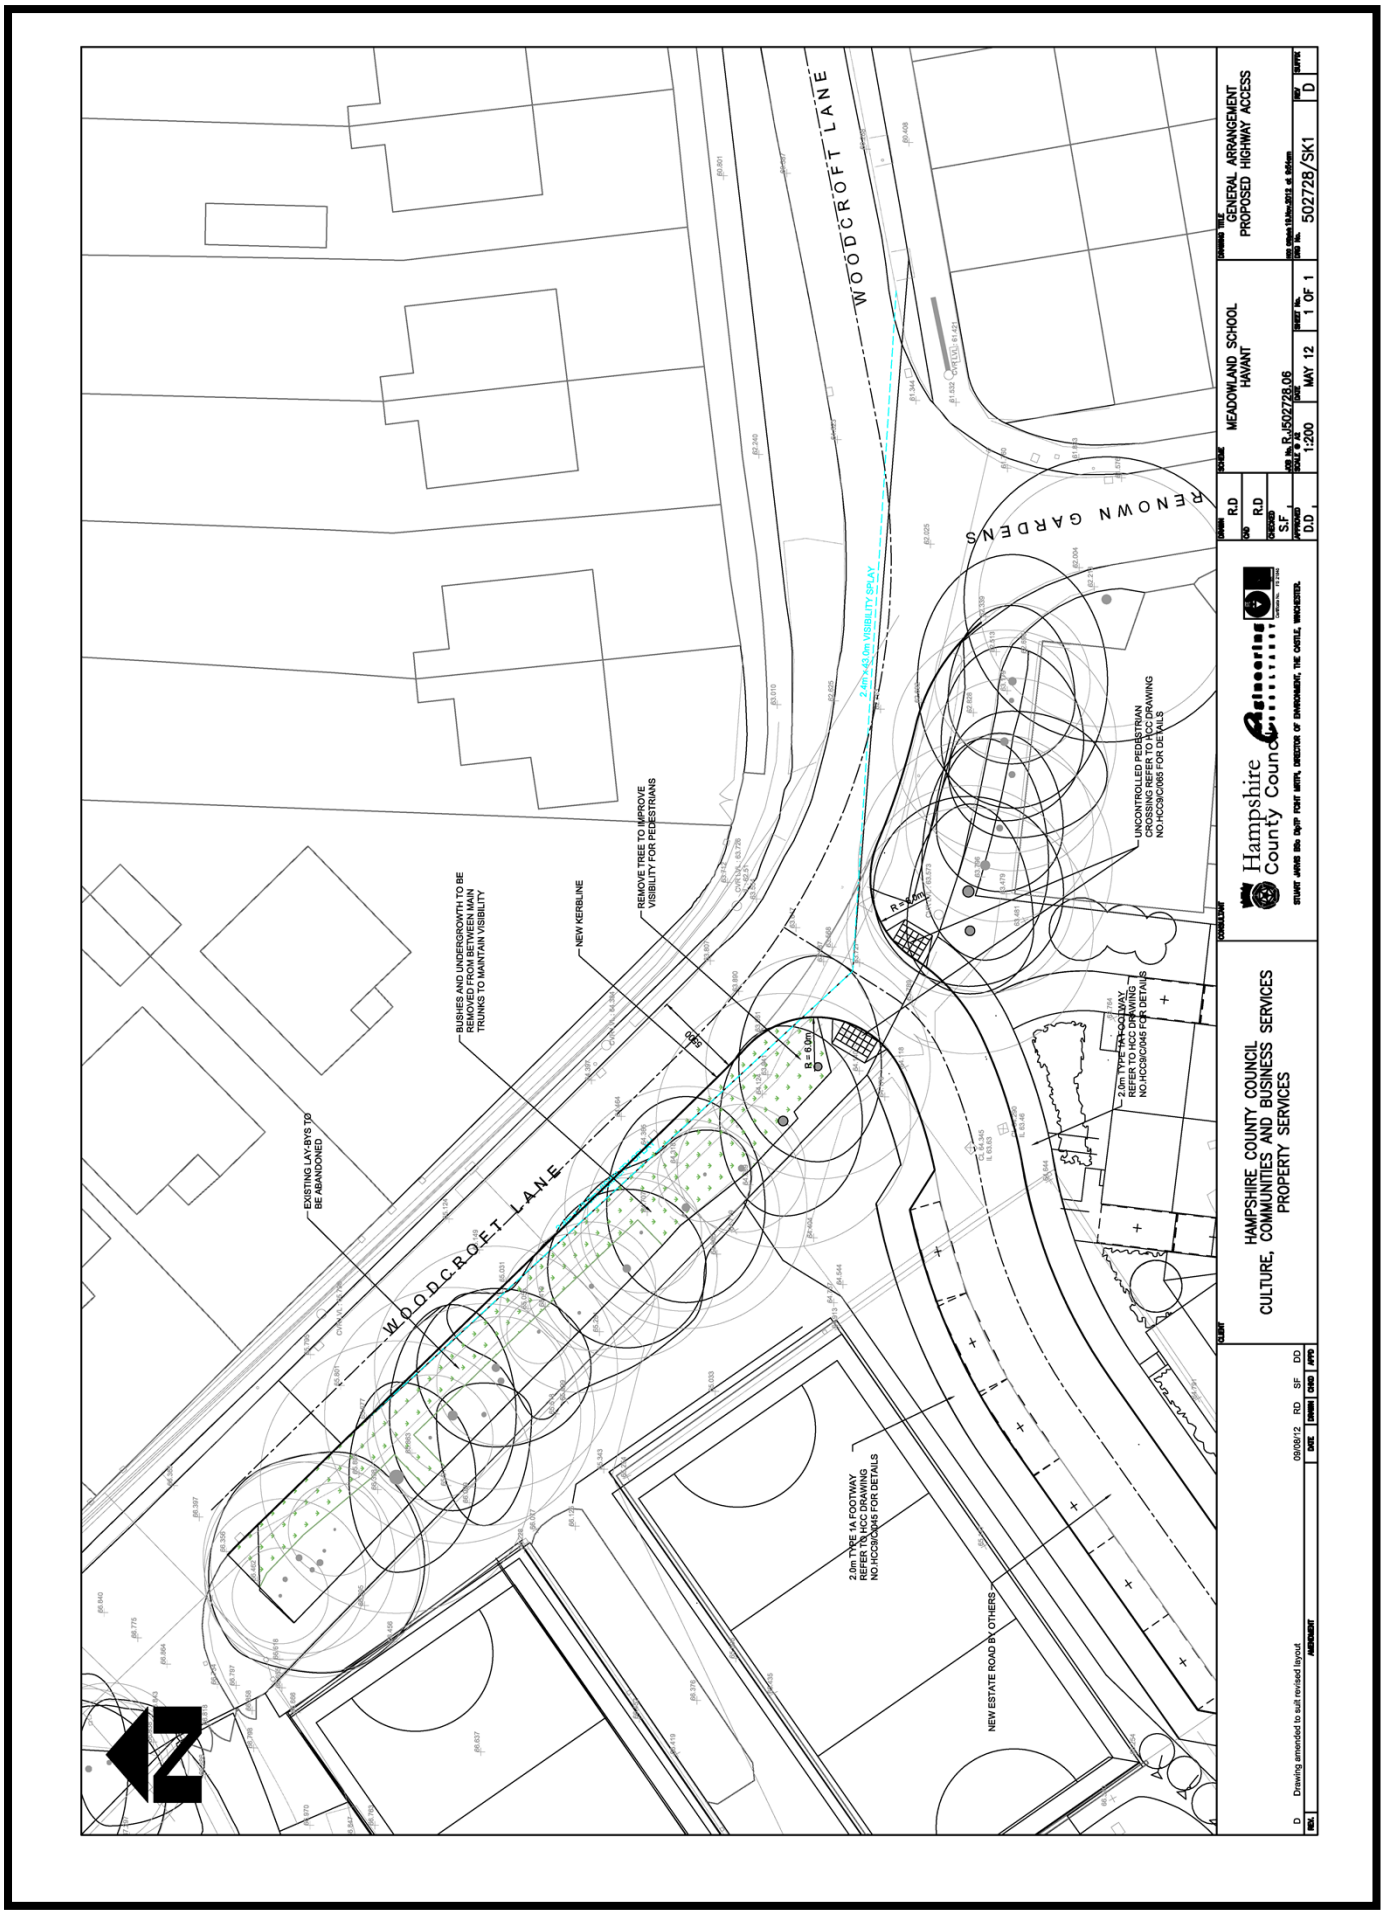APPENDIX C **ACCESS ONTO WOODCROFT LANE**