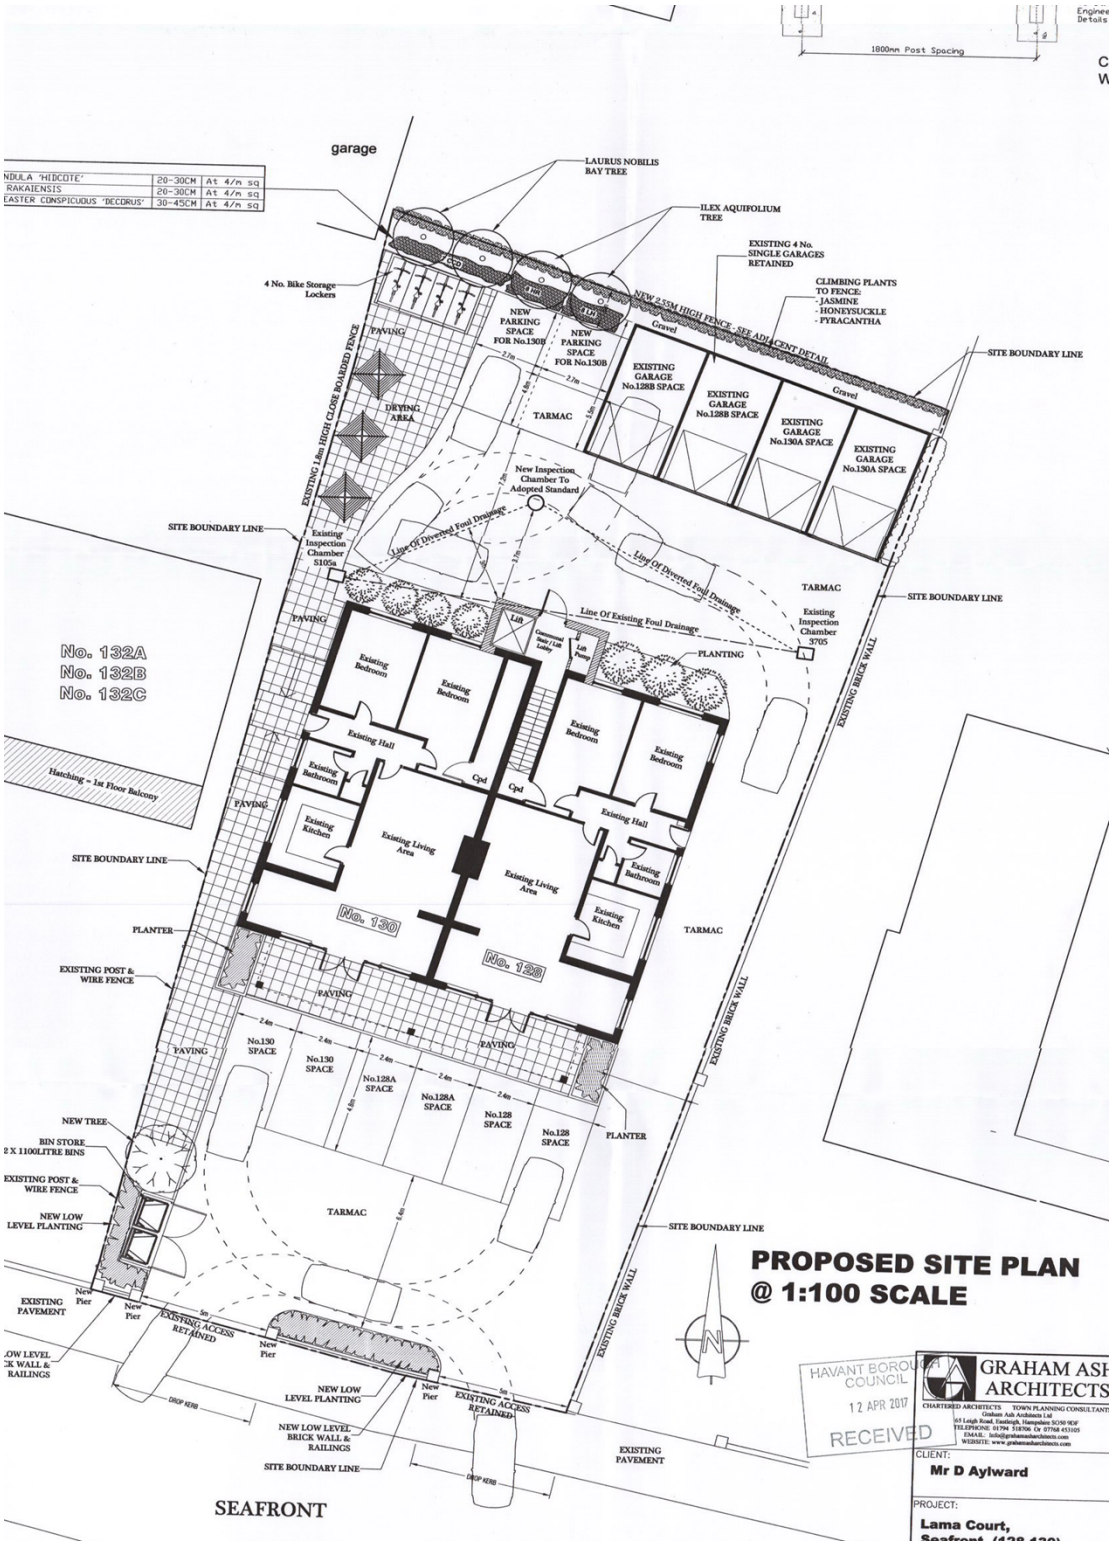**Proposed Block Plan** **APPENDIX C**