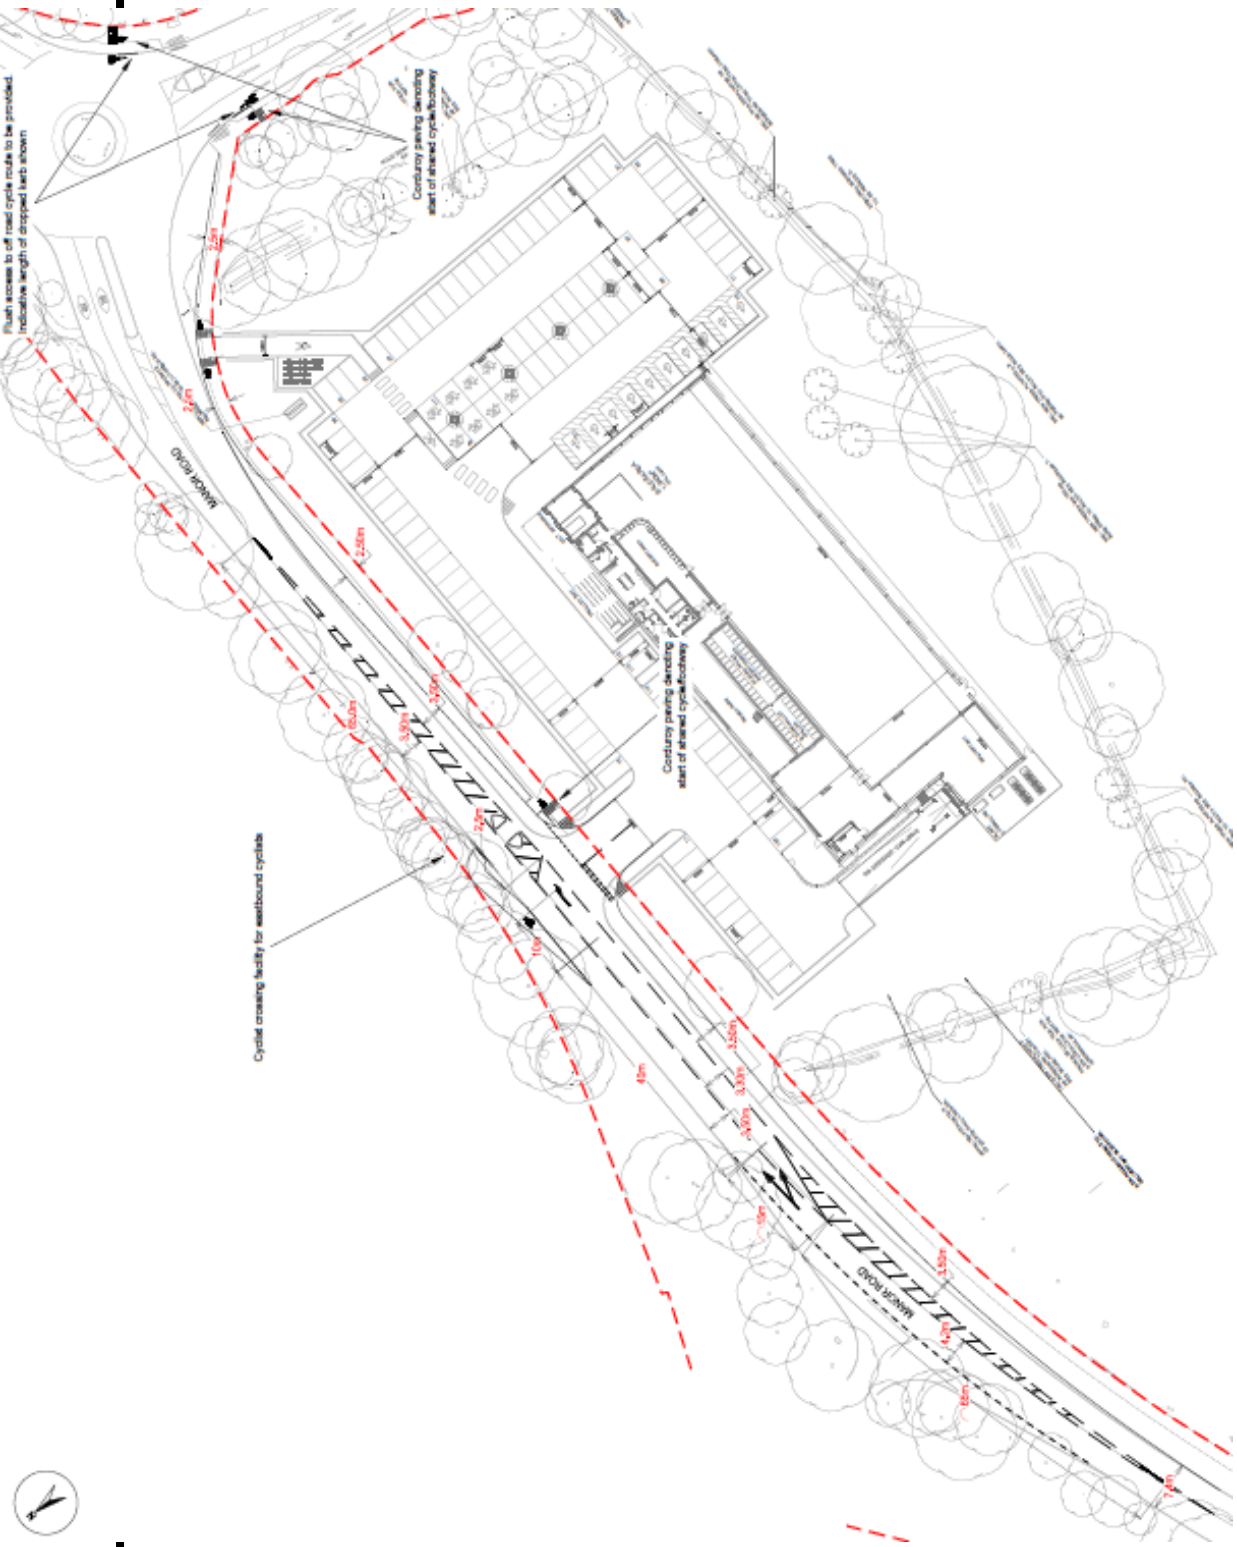
Flush access to off road cycle route to be provided. Indicative length of dropped kerb shown
Cycle crossing facility for eastbound cyclists
MANOR ROAD
MANOR ROAD