PROPOSED SITE ACCESS PLAN
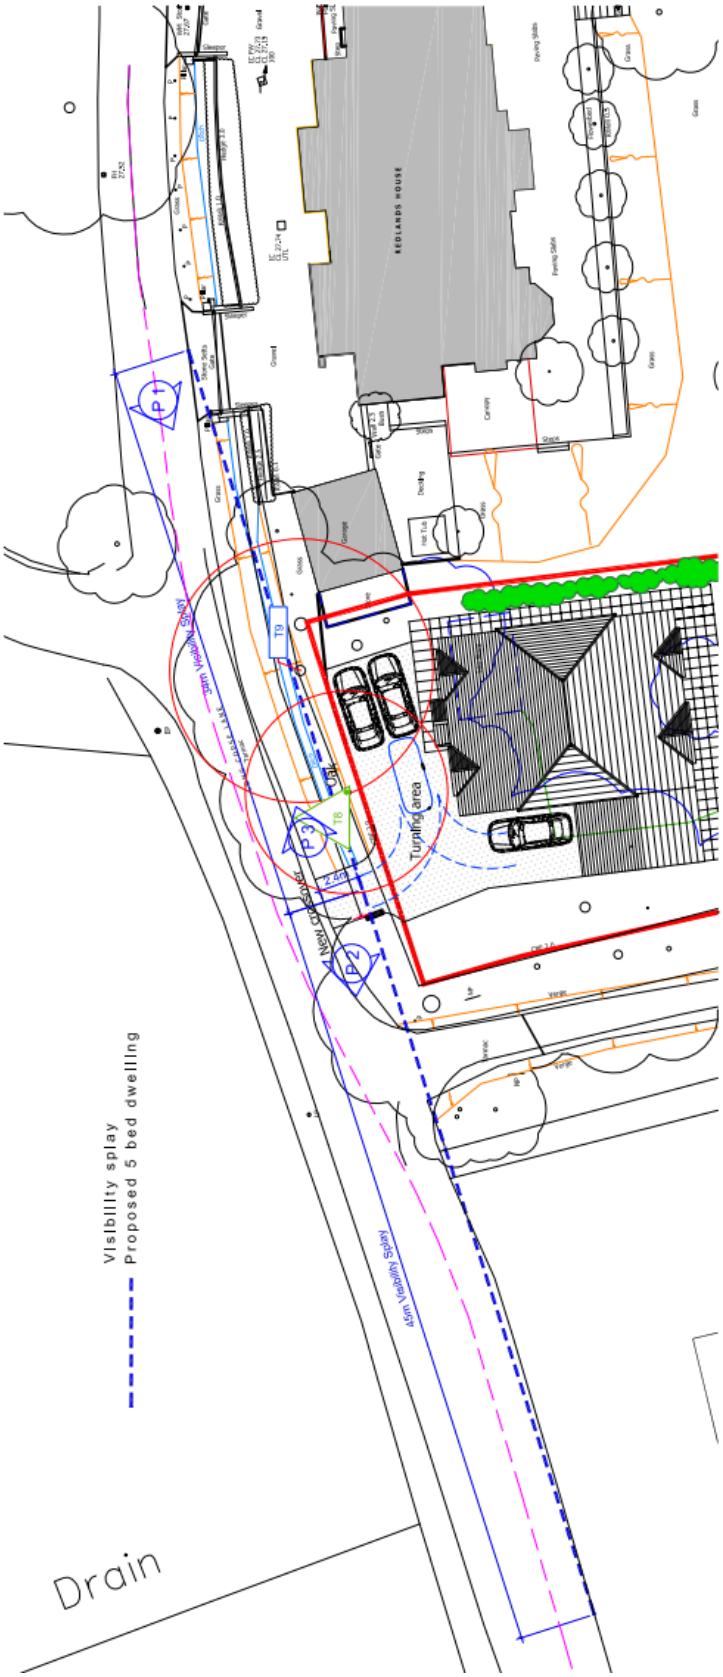
APPENDIX F