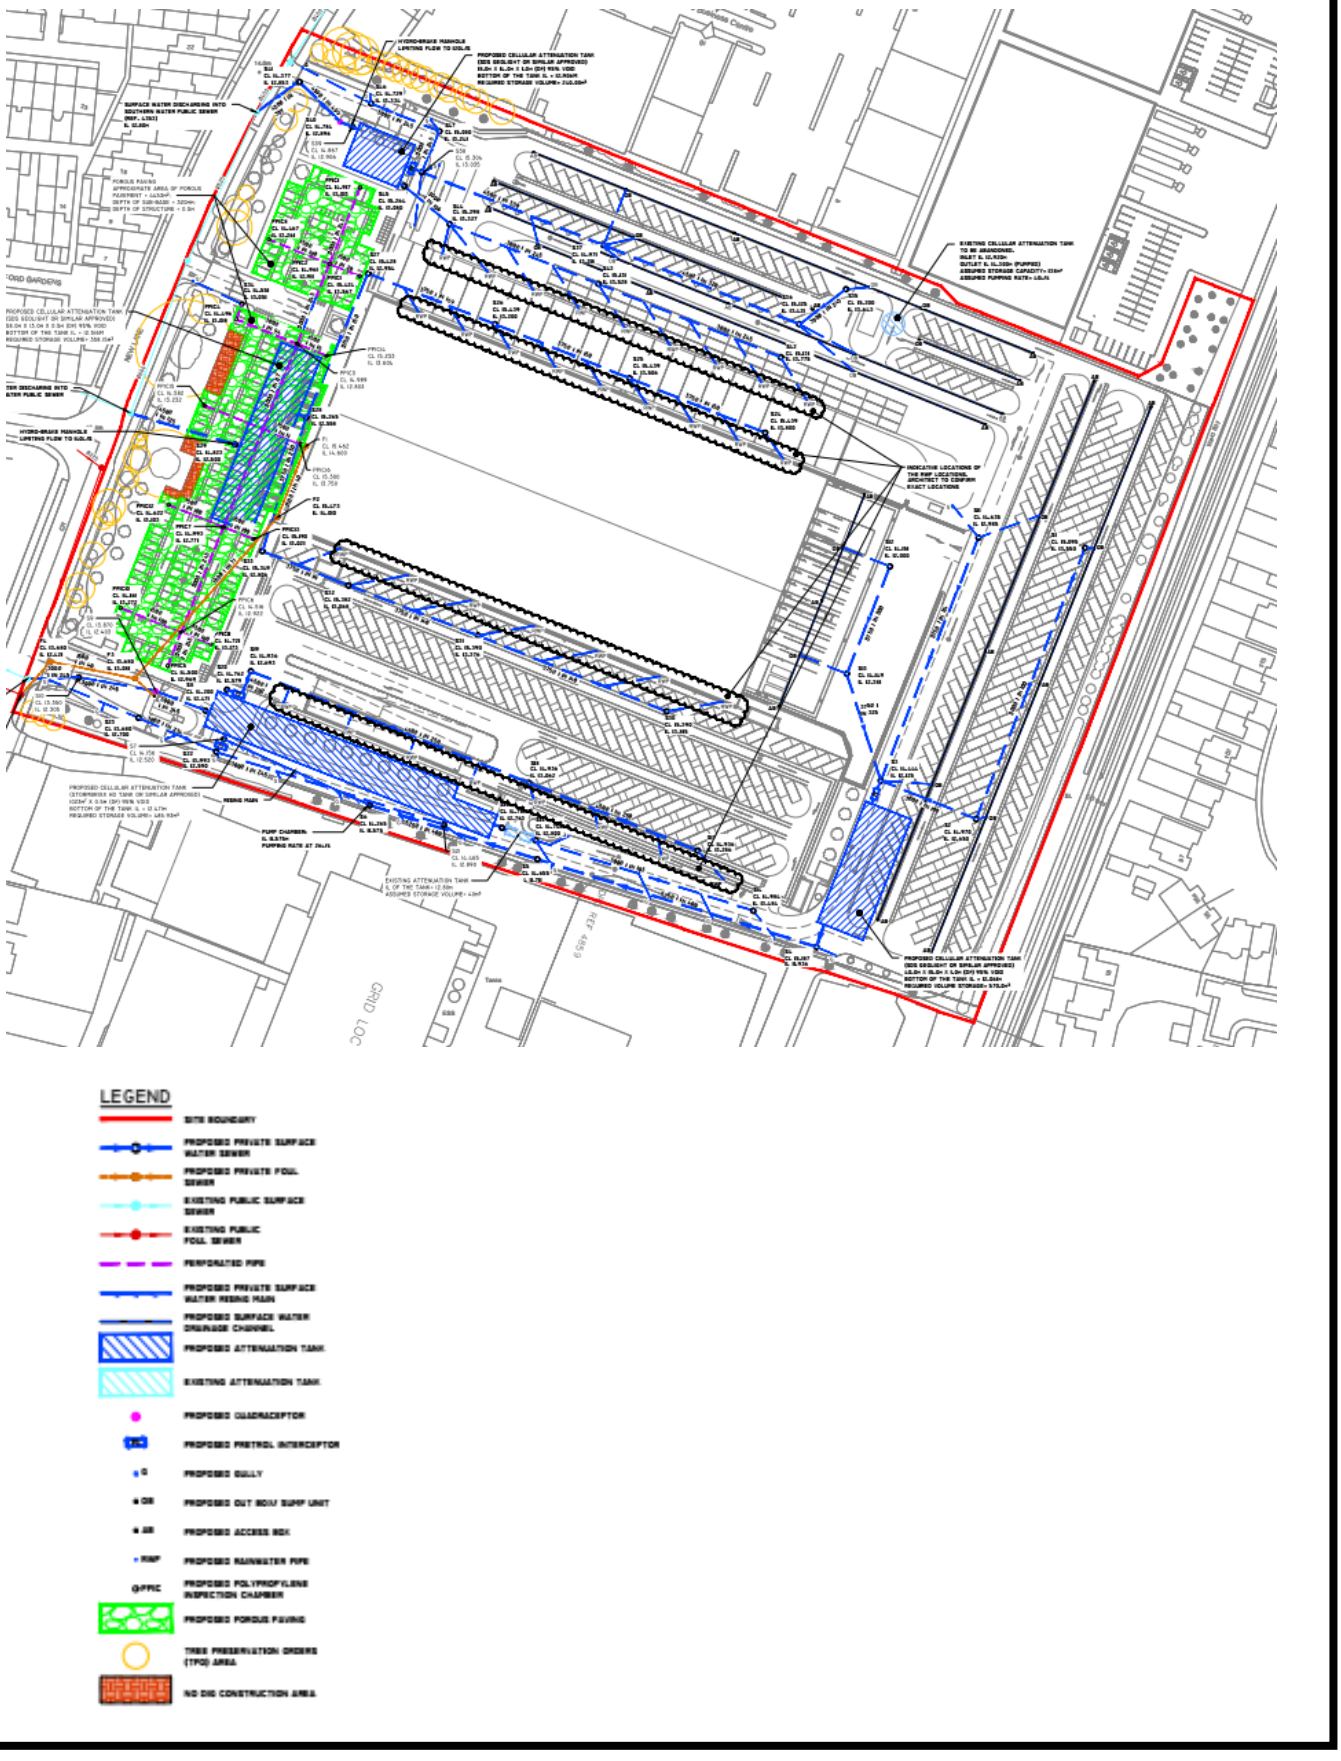APPENDIX S **DRAINAGE STRATEGY**