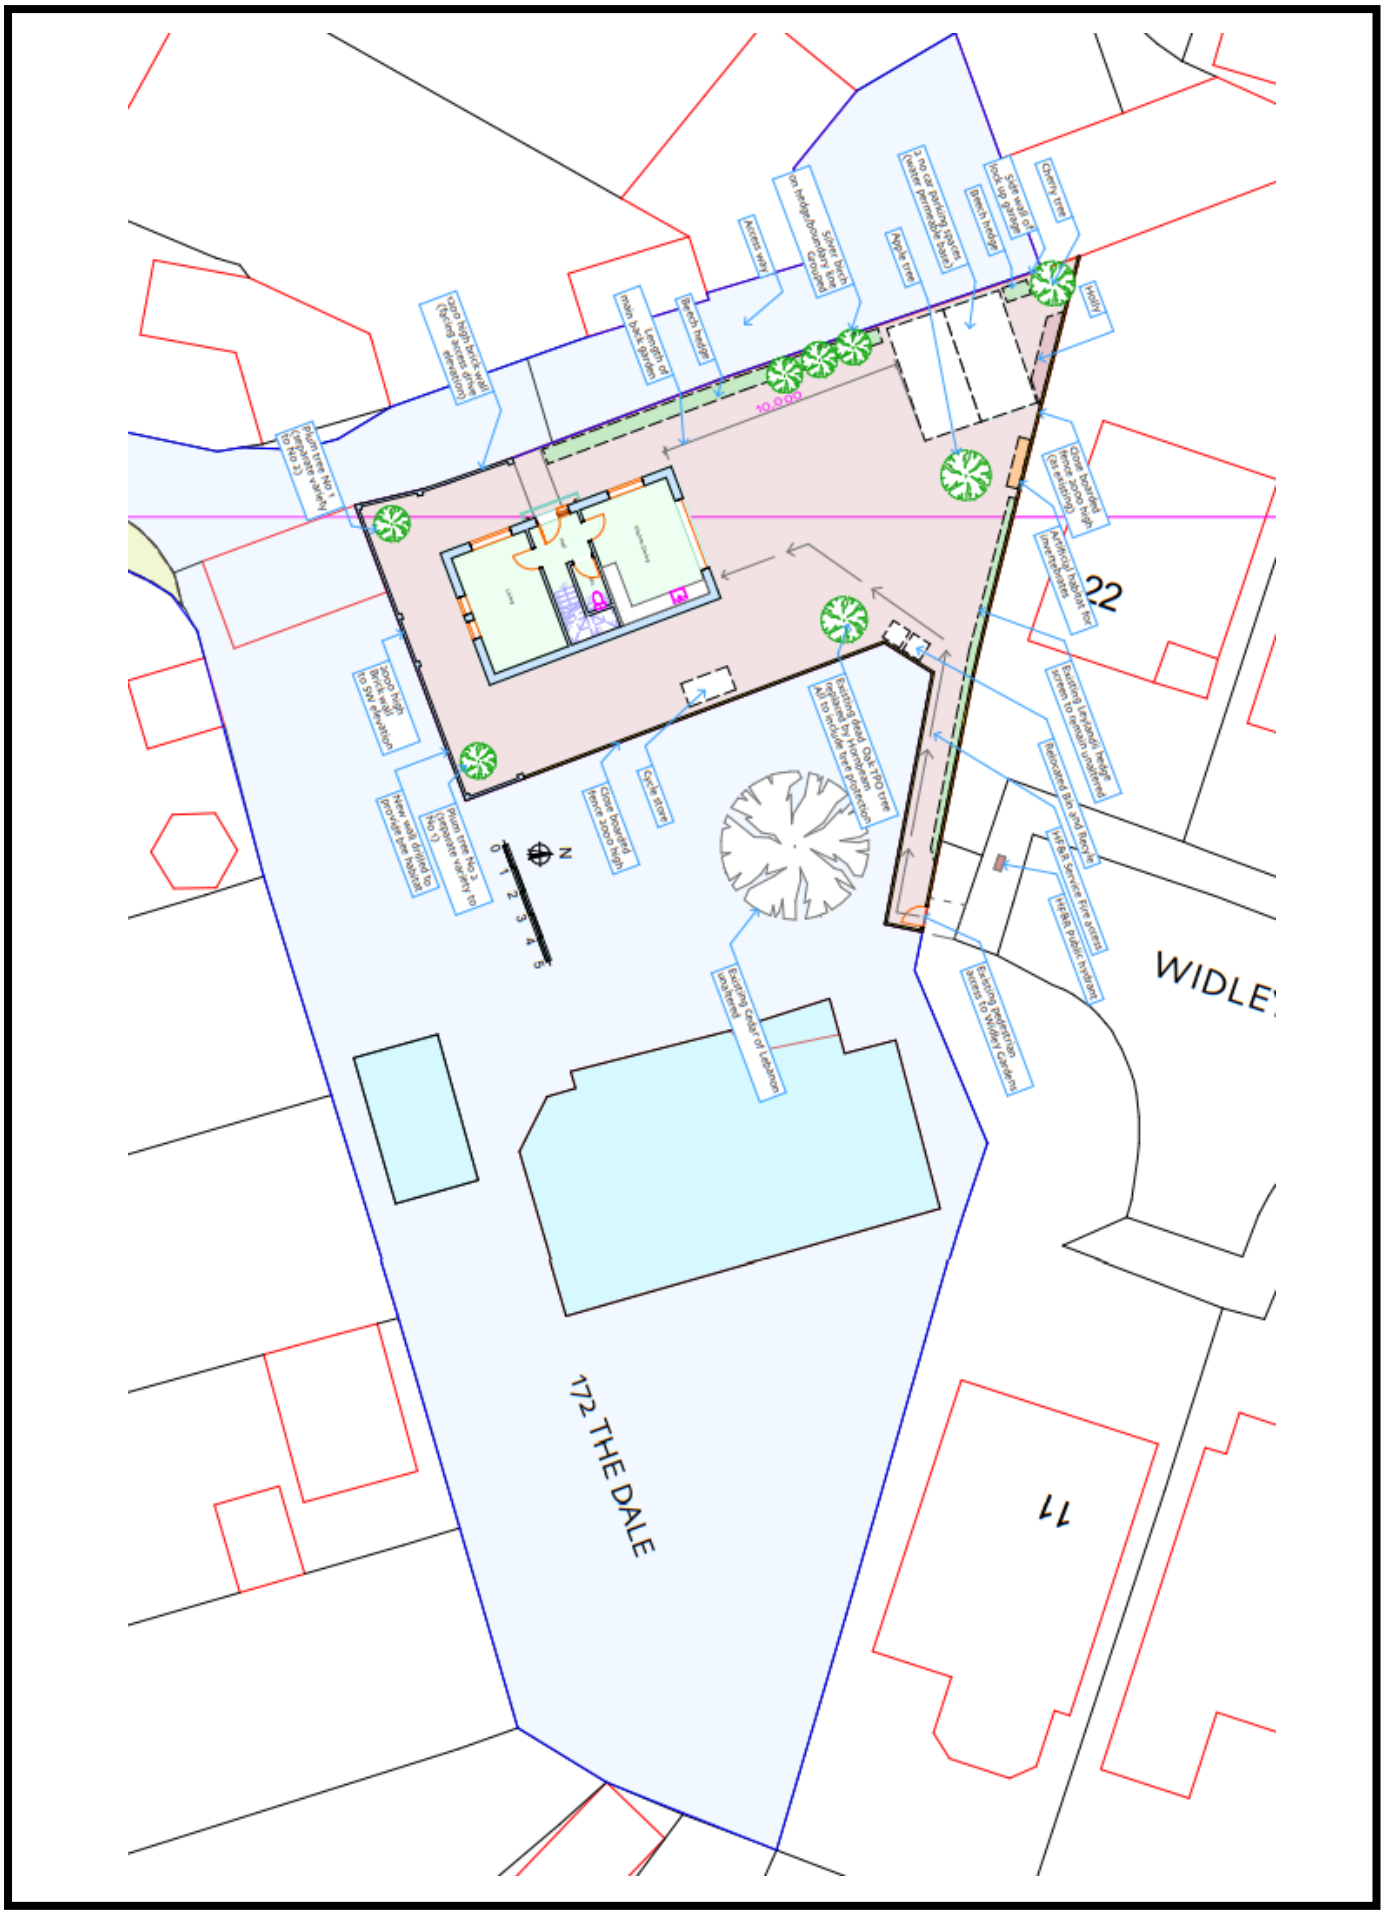APPENDIX B **SITE LAYOUT PLAN**